Side elevations apply to specific plots only - refer to site plan for locations

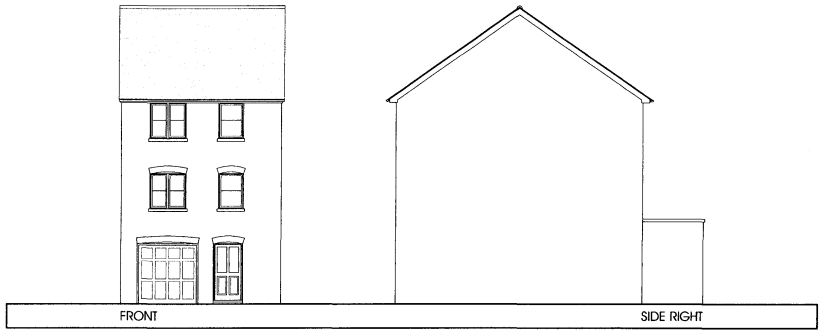

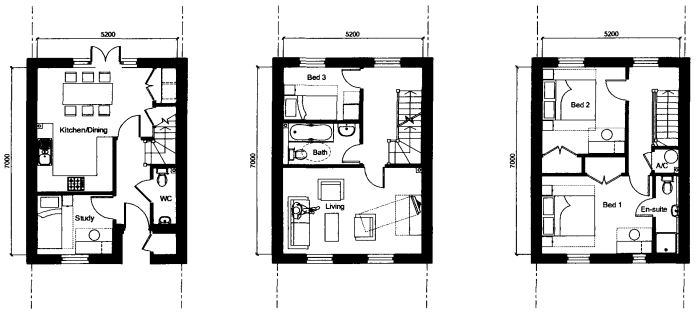

3H TYPE (106.5m²)
3 bed house

4E TYPE (116.76m²)
4 bed house

MC 2006/0093

ORIGINAL

MEDWAY
24 JAN 2006
RECEIVED

Persimmon Homes S.E.

Rev A 18.01.06 Types 3H & 4E ammended as per client instruction dated 04.01.06 and 12.01.06 (ed) ( )

Medway Gate
Cuxton

title Phase 1 House Types 3H / 4E
drawing no A3760/2.1/27 Rev A
drawn GS
checked
scale 1:100
date 12.05

PRP